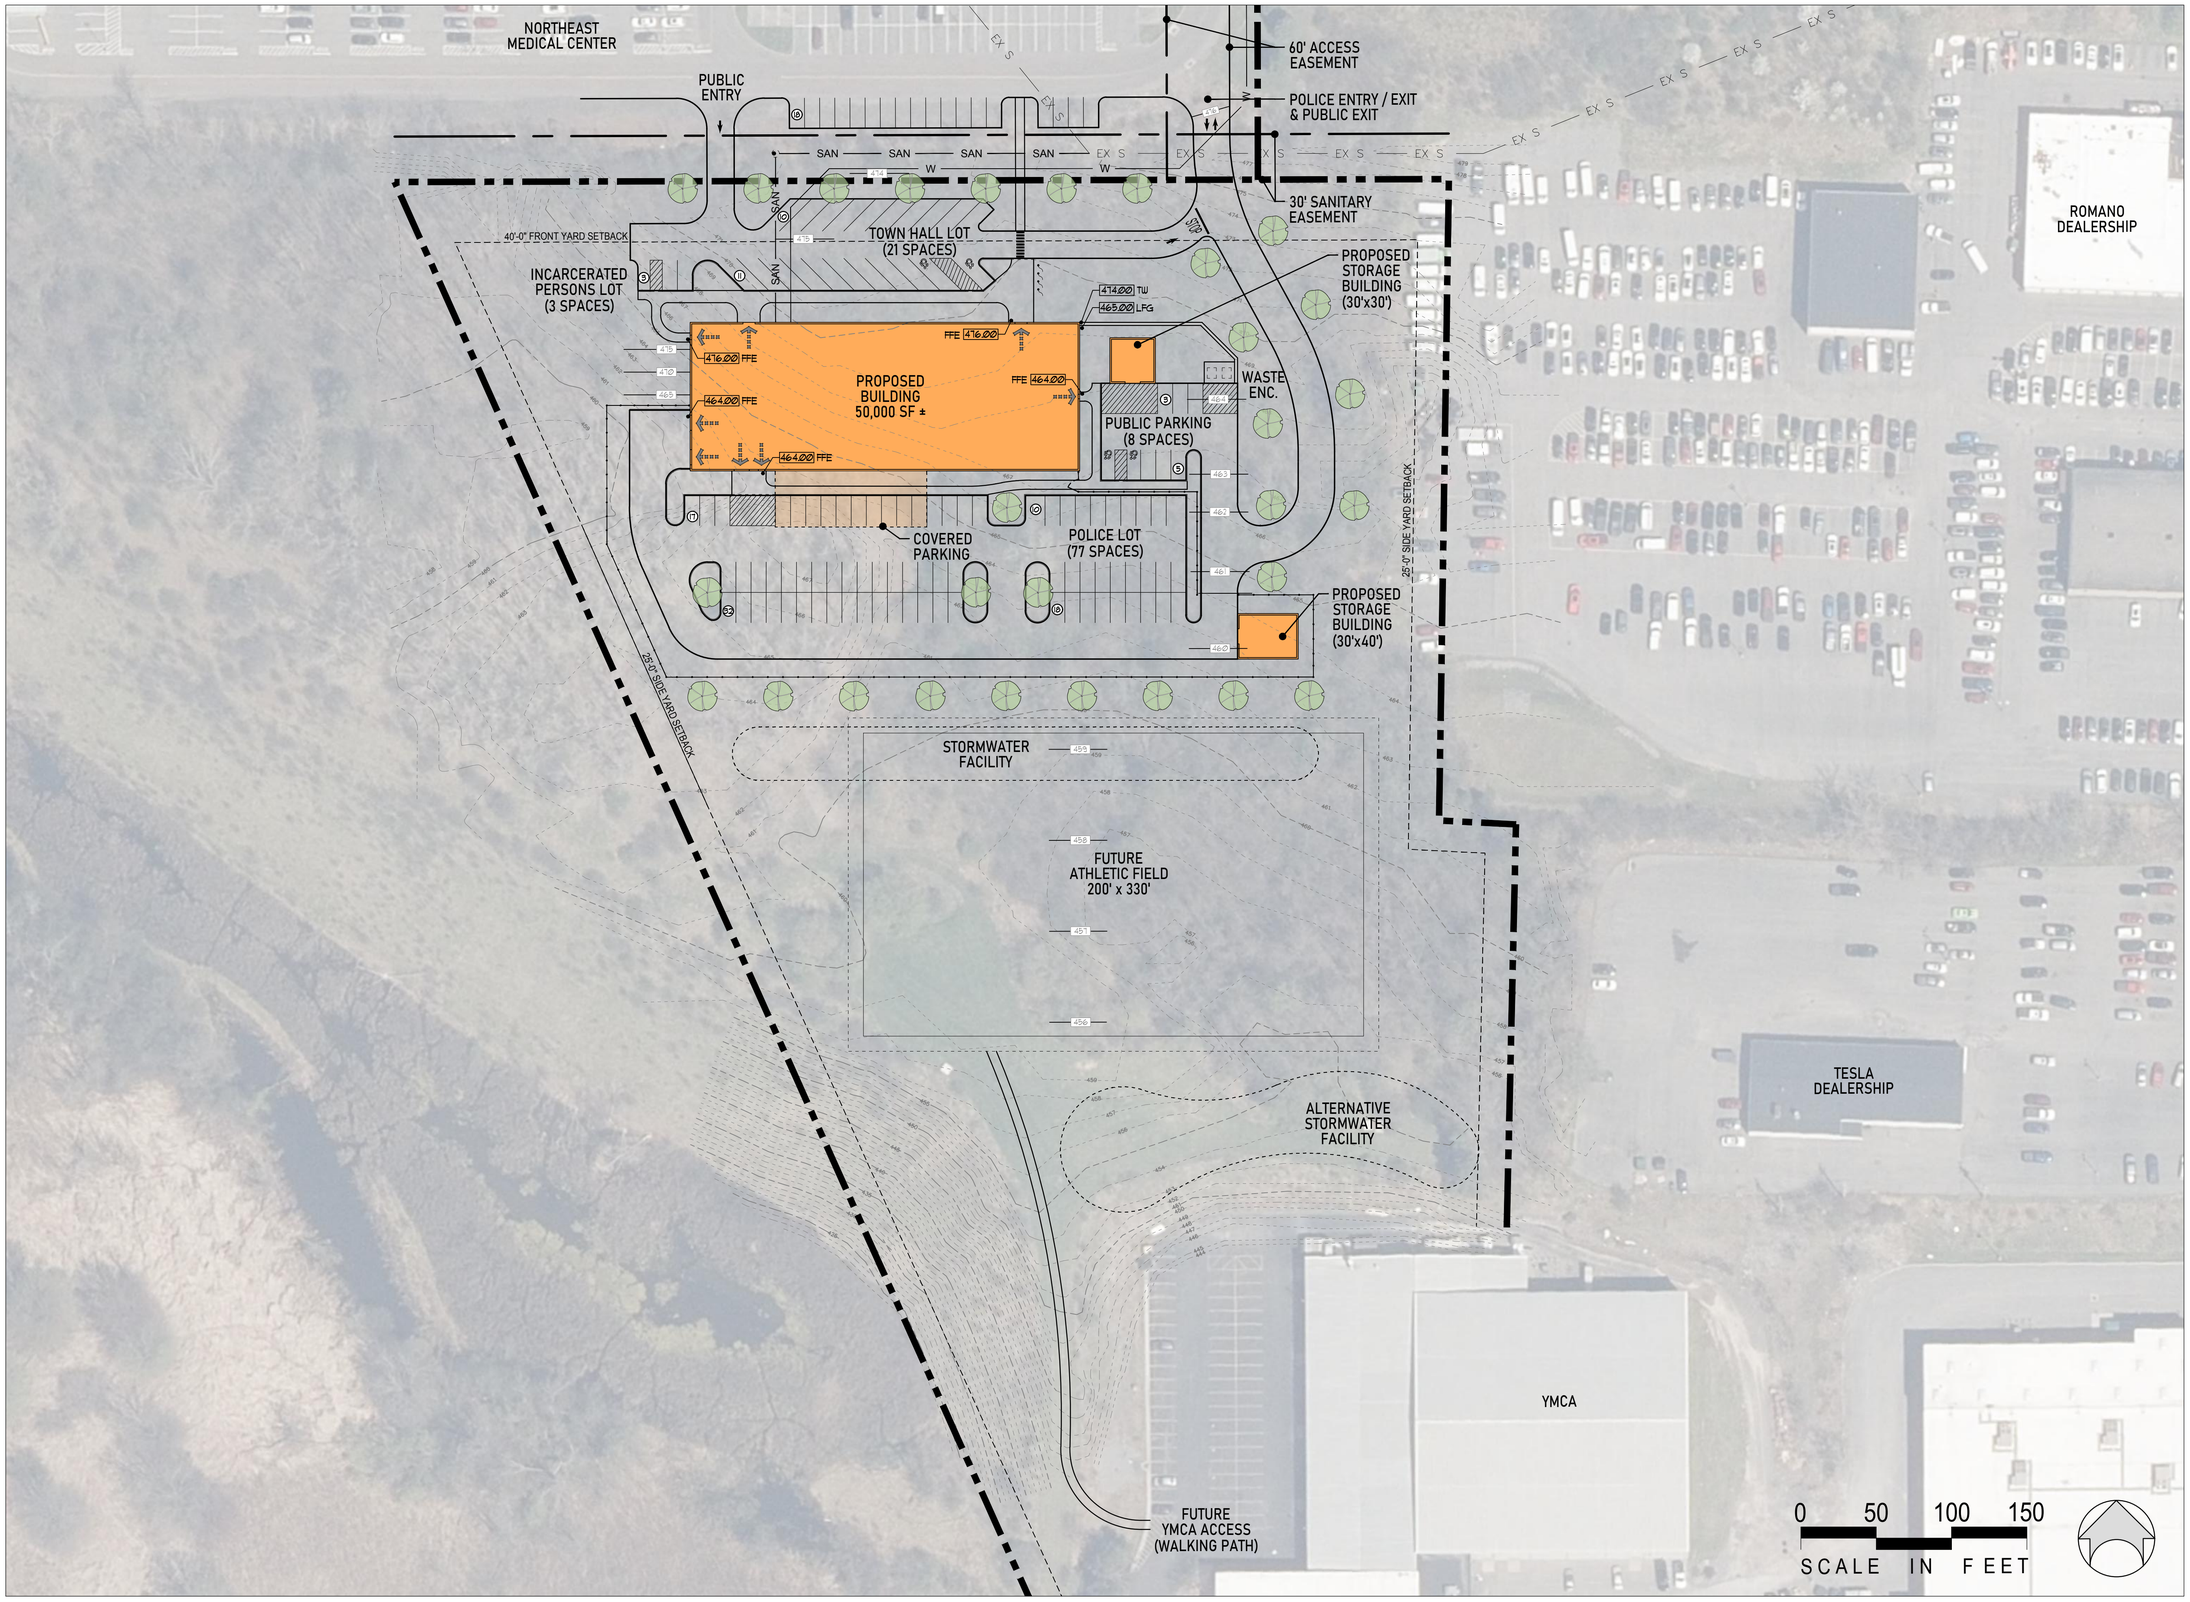

VIP ARCHITECTURE
101 NORTH SALINA STREET - SUITE 100
SYRACUSE, NEW YORK 13202
315.471.5338

KEPLINGER FREEMAN ASSOCIATES
LANDSCAPE ARCHITECTURE & LAND PLANNING
6320 FLY ROAD, SUITE 209 EAST SYRACUSE, NEW YORK 13057
PHONE: (315) 445-7980 FAX: (315) 445-7981

NEW TOWN HALL STUDY

Town of Manlius

FAYETTEVILLE, NY 13066

MK	DATE	DESCRIPTION
A	06.23.2025	PROGRAM DIAGRAMS

SHEET ISSUES

VIP PROJECT NO.	
FILE NAME	
DRAWN BY	NPL
CHECKED BY	NPL

© 2024 - VIP ARCHITECTURAL ASSOCIATES
ALL RIGHTS RESERVED
This document and the design solutions contained herein represent proprietary information of VIP Architectural Associates and may not be reproduced nor disclosed in whole or in part by any party receiving this document without prior written consent.

ARCHITECTURAL SHEET TITLE

CONCEPTUAL SITE PLAN

SHEET NUMBER

L-100

6/20/2025 10:34:47 AM